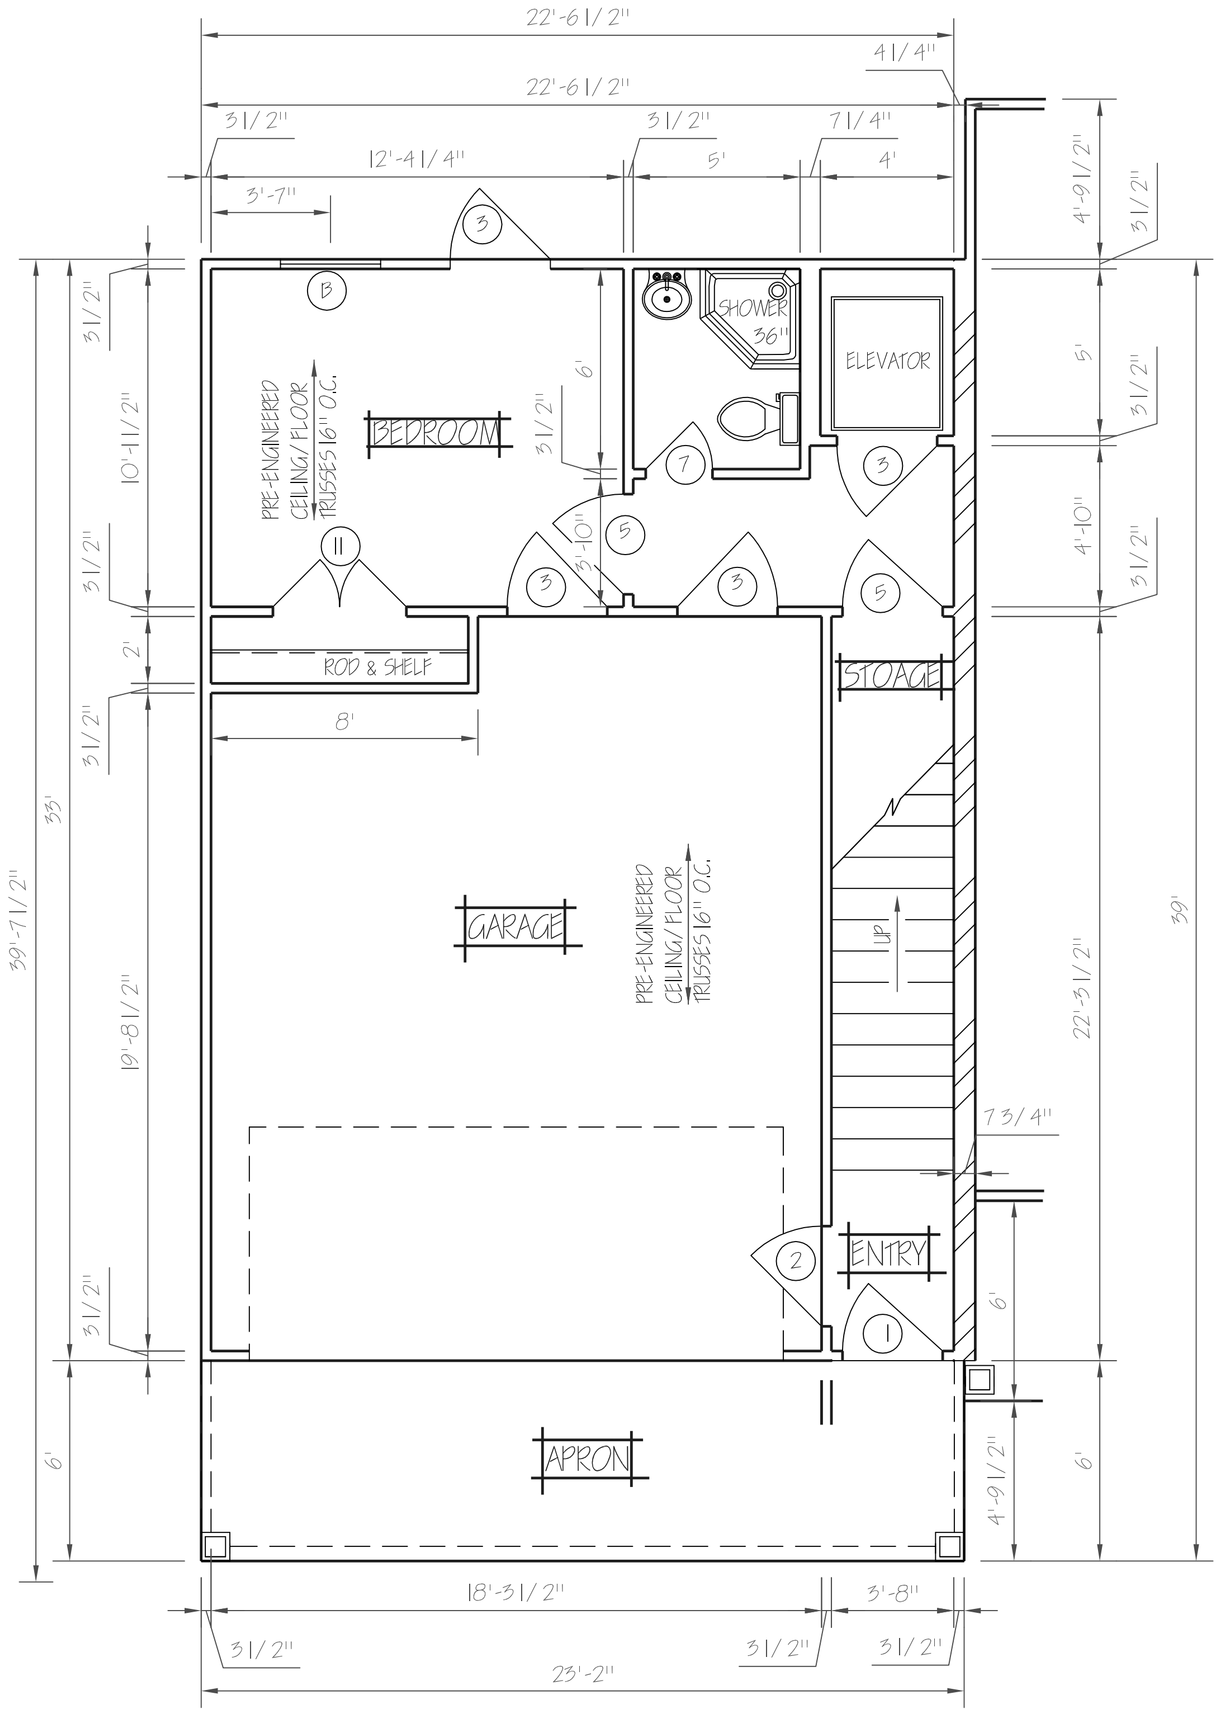

LEVEL 1

10'-0" CEILING HEIGHT

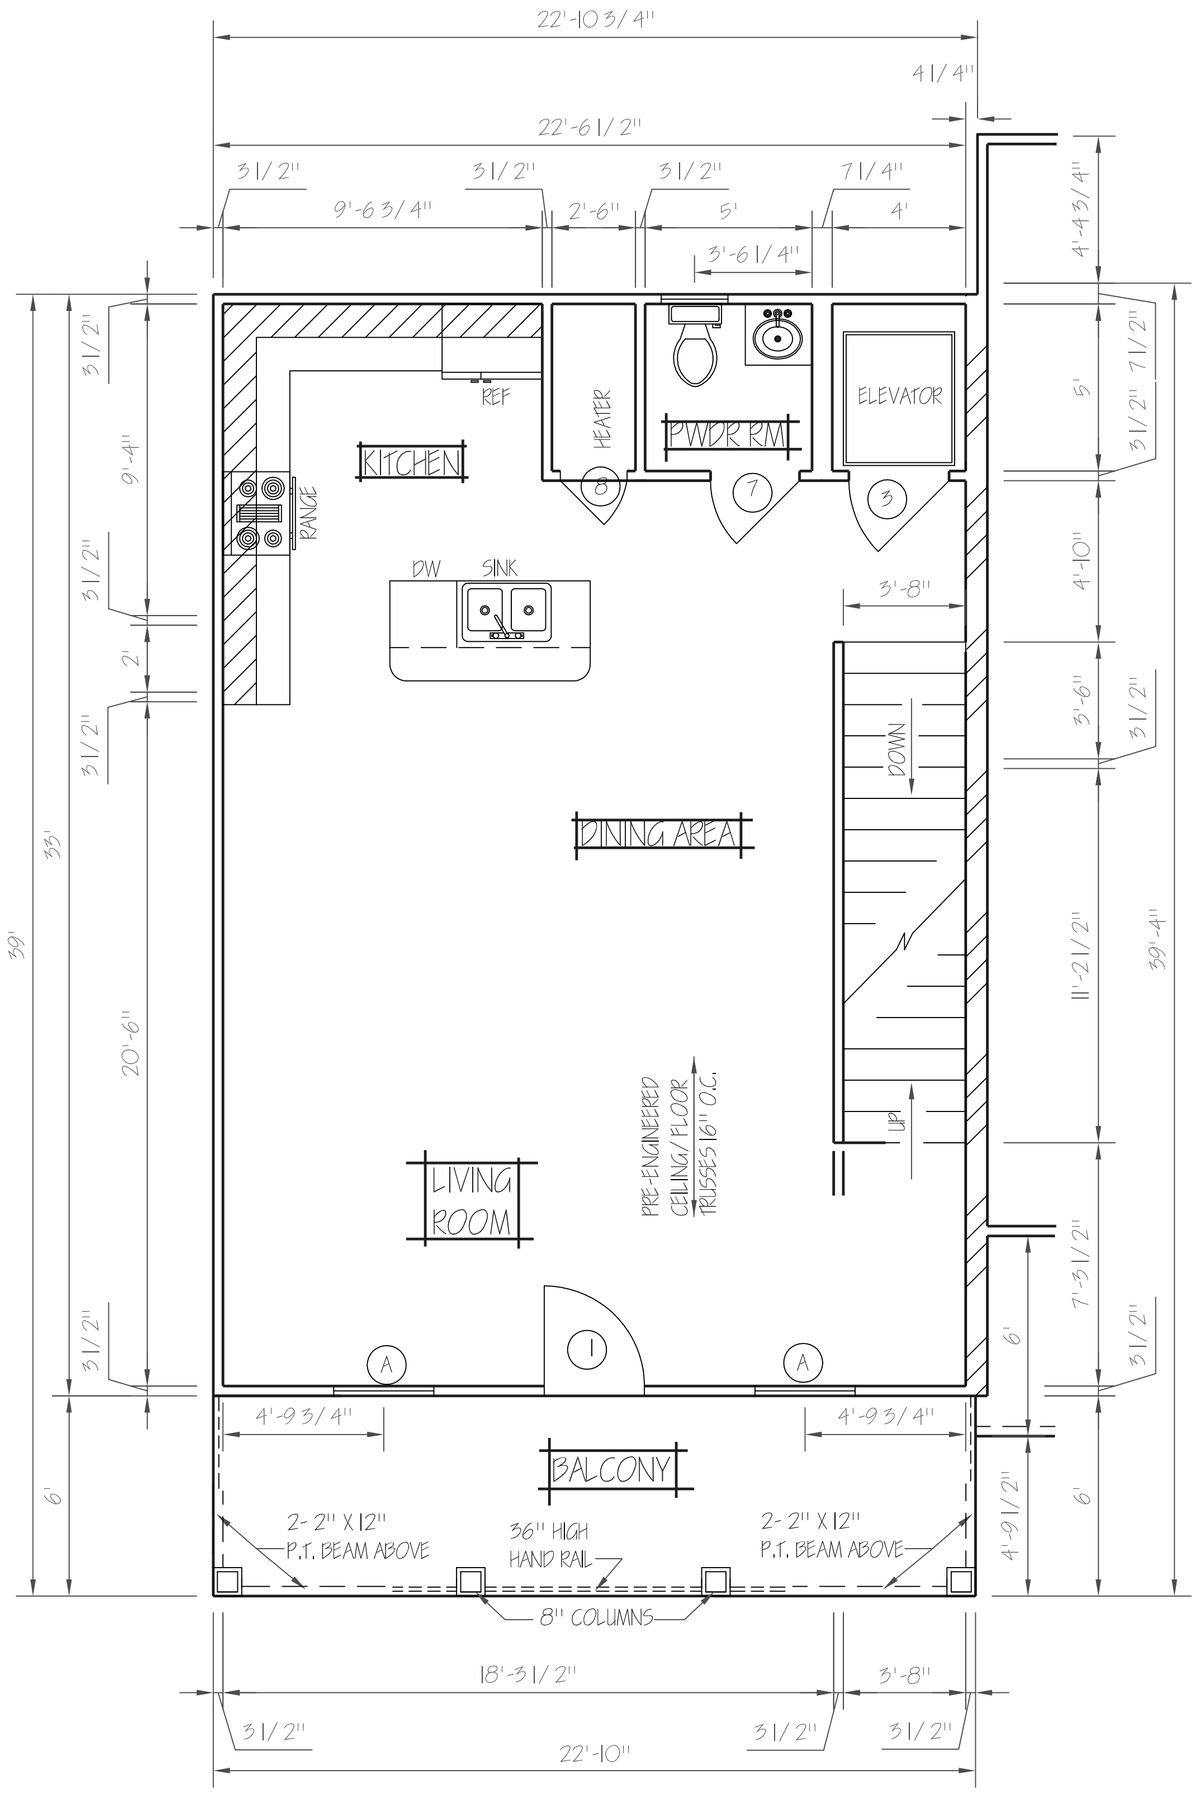

LEVEL 2

9'-0" CEILING HEIGHT

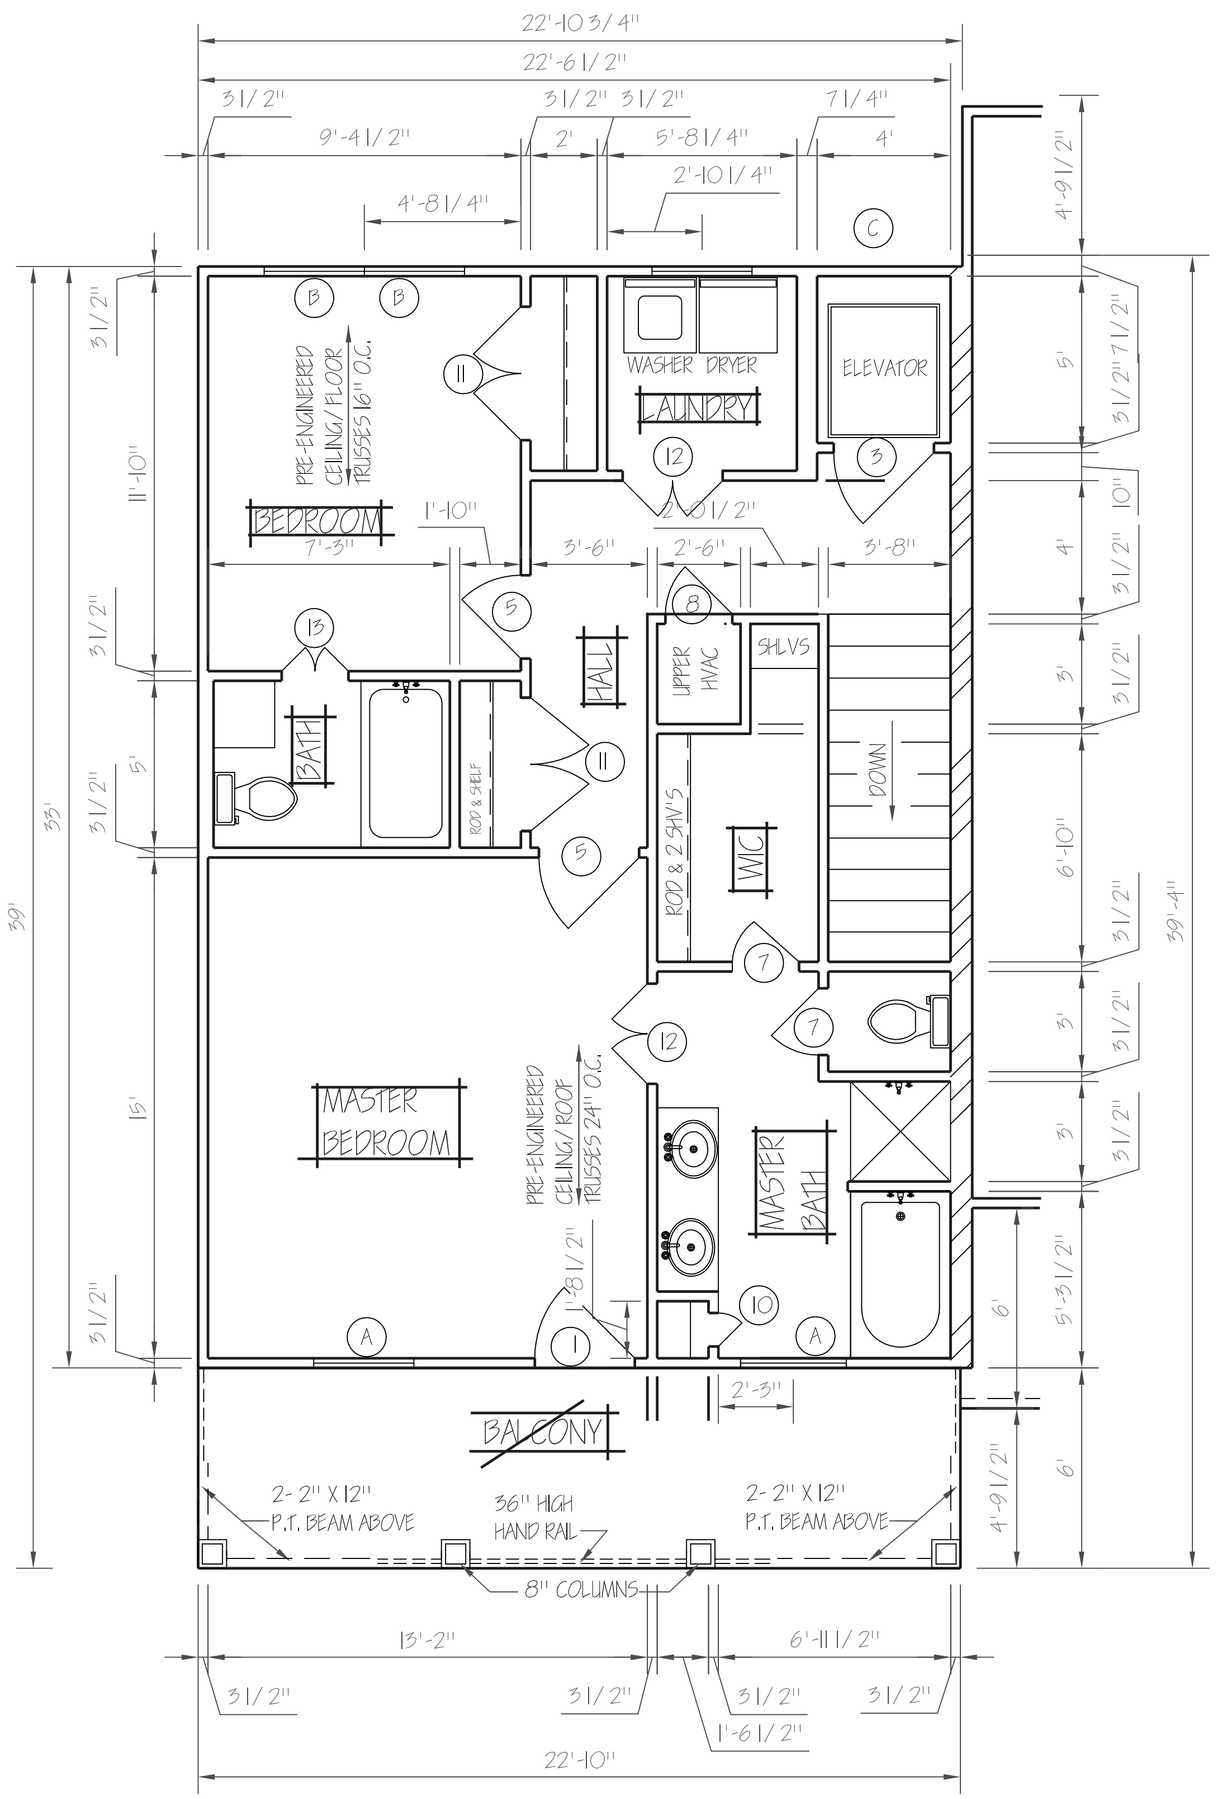

LEVEL 3

9'-0" CEILING HEIGHT

OPTION - A